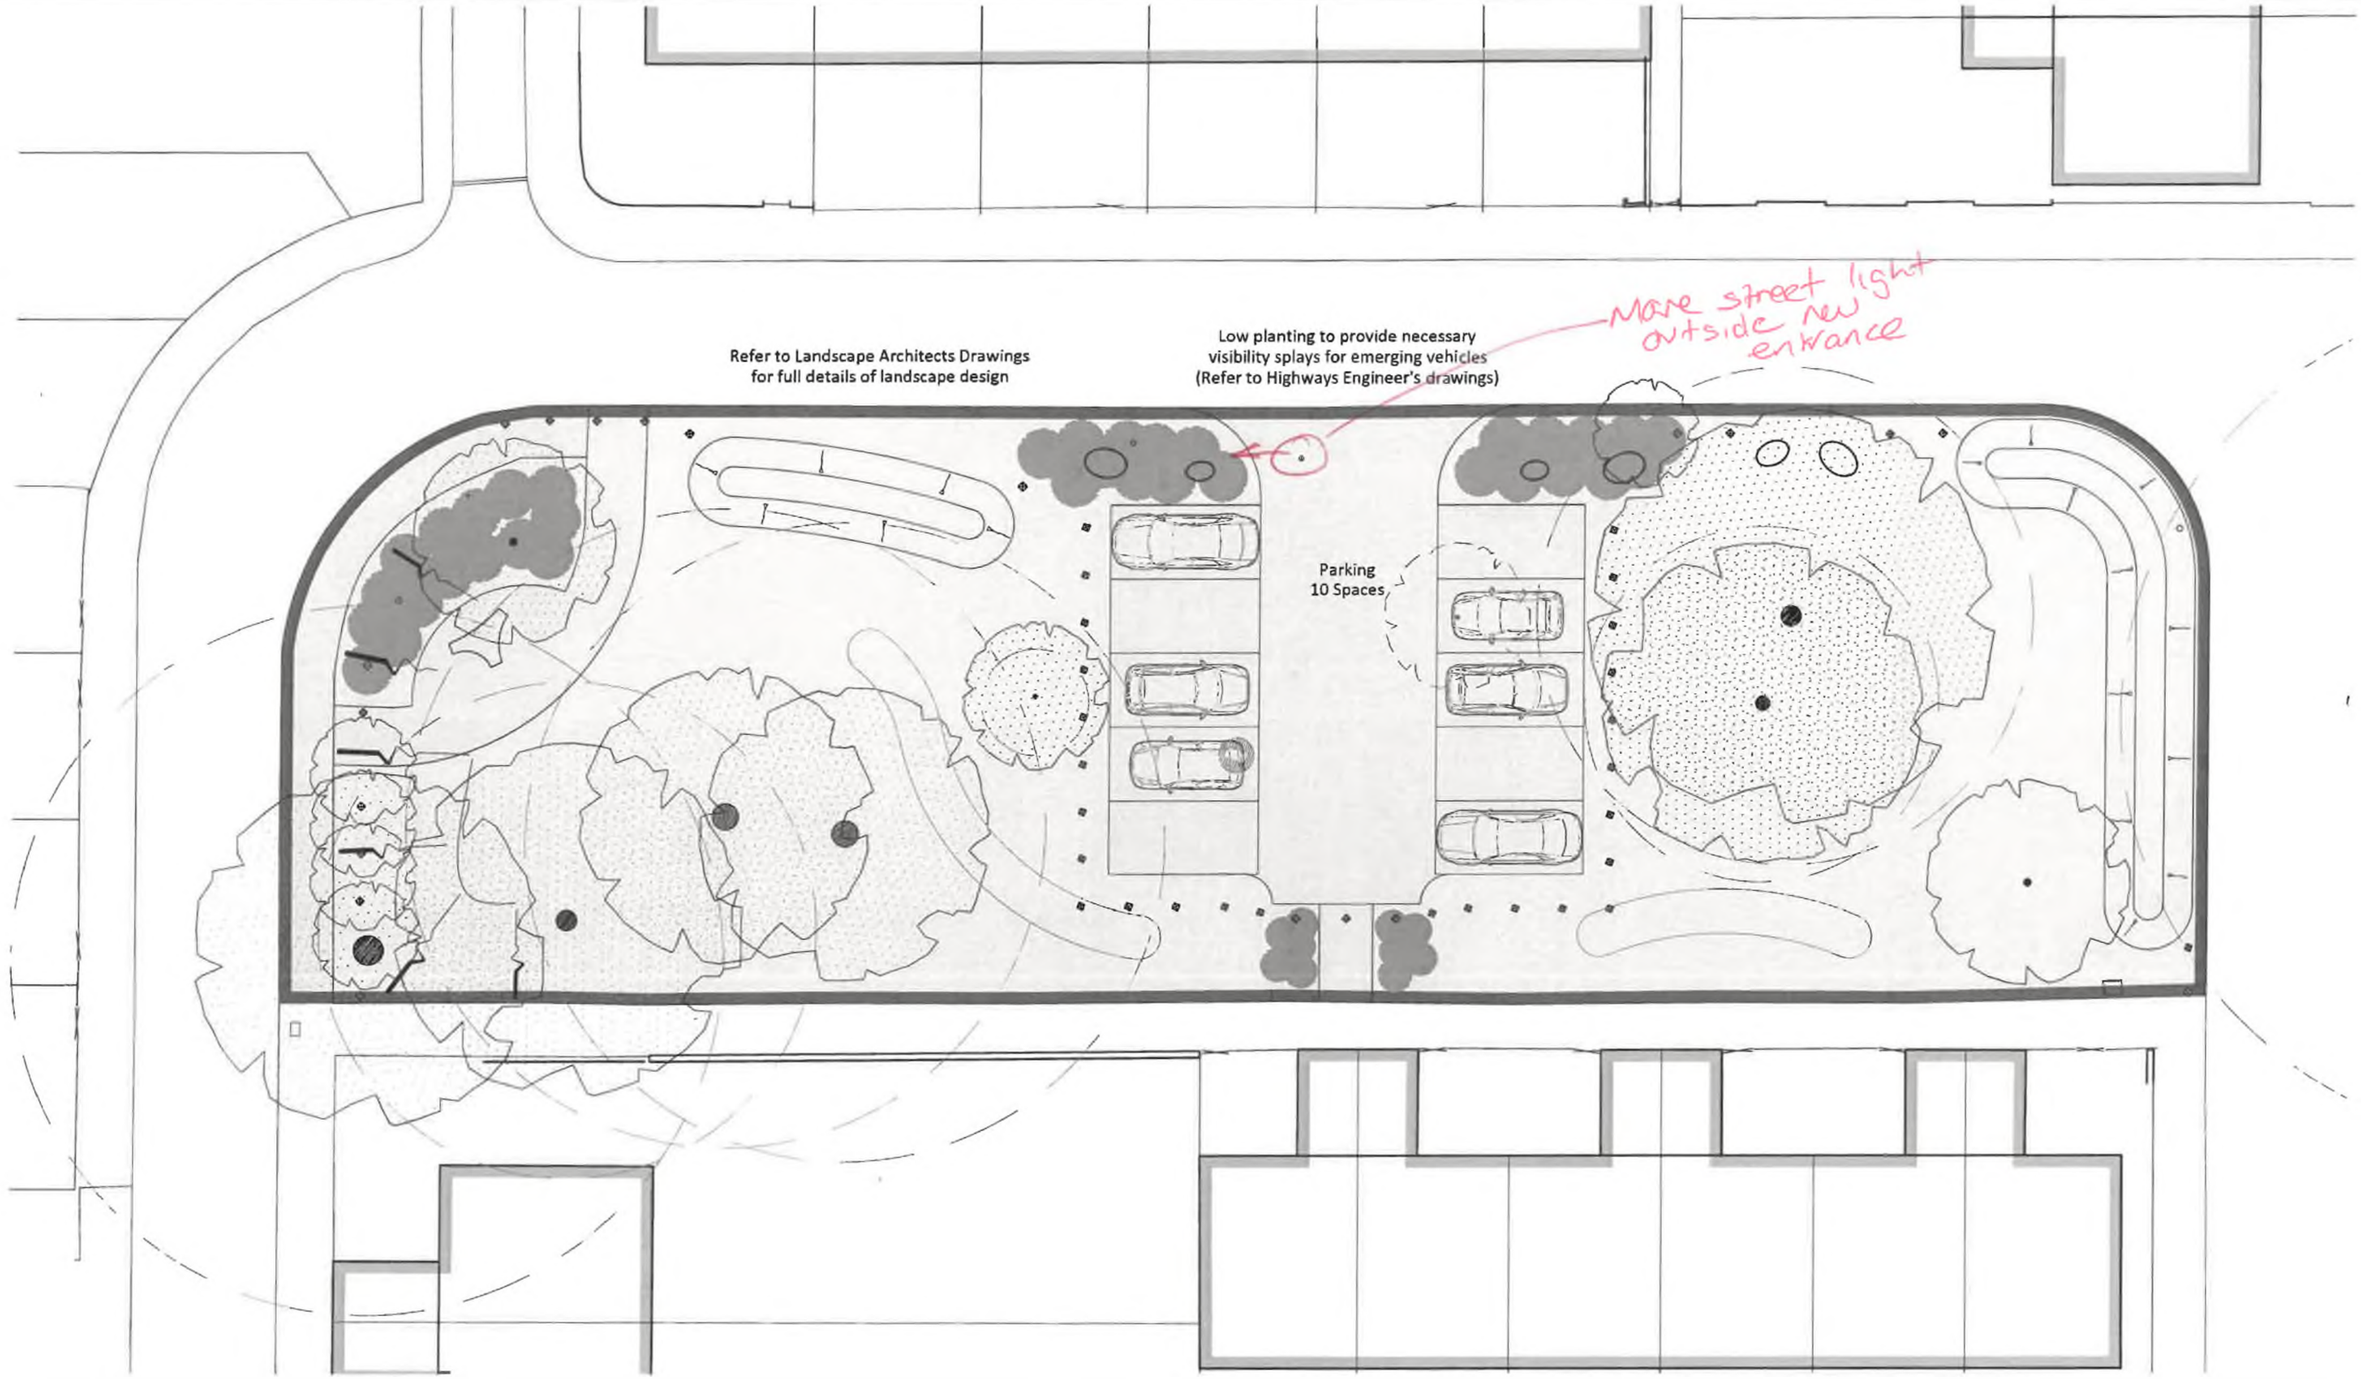

architects
surveyors
AHP Architects and Surveyors Llc
18 St. John's Hill, Sevenoaks, Kent, TN13 3NP
The Mount, 2 Trent Valley Road, Lichfield, Staffordshire, WS13 6EG
Tel: 01732 463916 | Email: info@ahpltd.co.uk | www.ahpltd.co.uk

Sevenoaks Strategic Sites - Site No. 9 - Parking, Cedar Drive, Stangrove Estate, Edenbridge

Proposed Site Plan

DRAWING NUMBER:	REVISION:	DATE:	PAGE SIZE:	DRAWN BY:	SCALE:
A983-01E-PL-102	C	02.11.17	A3	AC	1:200

5 10 15m

Sevenoaks DISTRICT COUNCIL

All dimensions to be checked on site. Any discrepancy between the drawing and other information is to be referred to AHP Architects and Surveyors Limited. This drawing is copyright.